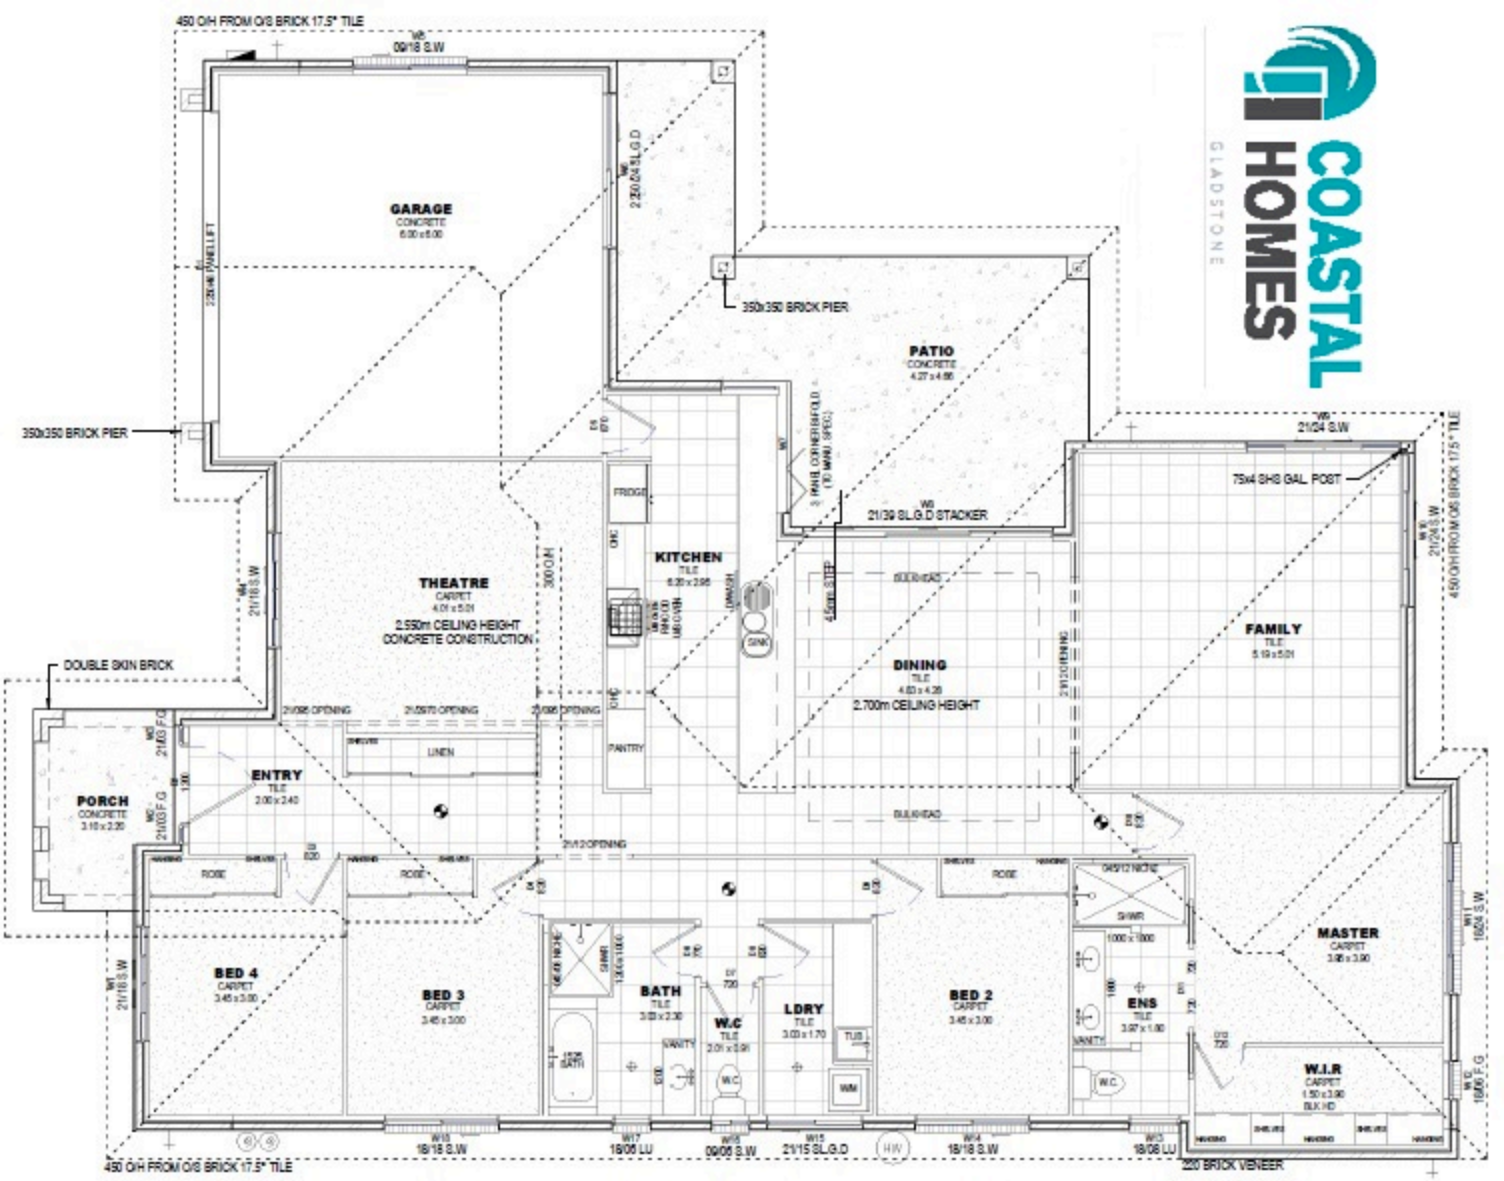
COASTAL HOMES
GLADSTONE
450 O/H FROM O/S BRICK 17.5° TILE
W6 09/18 S.W
GARAGE
CONCRETE
6.00 x 6.00
2.55m CLWALL FT
W6 2.20/24SLG.D
350x350 BRICK PIER
PATIO
CONCRETE
4.27 x 4.66
350x350 BRICK PIER
DS 870
W7 3 HWD CORNER FOLD (TO MANU SPEC)
W6 21/24 S.W
75x4 SHS GAL POST
W6 21/39 SLG.D STACKER
FRIDGE
DW
KITCHEN
TILE
6.30 x 2.95
RANGE HOOD ABOVE
DISHWASHER
SINK
4.5mm STEP
BOOKHEAD
THEATRE
CARPET
4.01 x 5.01
2.550m CEILING HEIGHT
CONCRETE CONSTRUCTION
300 O/H
W6 21/18 S.W
DOUBLE SKIN BRICK
21/09S OPENING
21/09TO OPENING
21/09S OPENING
DINING
TILE
4.83 x 4.26
2.700m CEILING HEIGHT
21/12SLIDING
FAMILY
TILE
5.19 x 5.01
W6 21/24 S.W
450 O/H FROM O/S BRICK 17.5° TILE
W6 21/63 F.G
W6 21/03 F.G
PORCH
CONCRETE
2.10 x 2.20
ENTRY
TILE
2.00 x 2.40
LINEN
PANTRY
21/12 OPENING
ROBE
ROBE
ROBE
BULKHEAD
04S/12 NICHE
SHWR
1000 x 1000
MASTER
CARPET
3.95 x 3.90
W11 1824 S.W
BED 4
CARPET
3.45 x 3.00
BED 3
CARPET
3.45 x 3.00
BATH
TILE
3.03 x 2.30
LINEN NICHE
SHWR
1240 x 1000
SKYLIGHT
W.C
TILE
2.01 x 0.91
VANITY
W.C.
LDRY
TILE
3.03 x 1.70
TUB
WM
BED 2
CARPET
3.45 x 3.00
ENS
TILE
3.97 x 1.90
VANITY
W.C.
W.I.R
CARPET
1.50 x 3.90
BLK HD
W16 1806 F.G
W10 18/18 S.W
W17 18/06 LU
W18 09/06 S.W
W15 21/15 SLG.D
HW
W14 18/18 S.W
W13 18/06 LU
450 O/H FROM O/S BRICK 17.5° TILE
220 BRICK VENEER